Redd Street - Coalter Street to Mechanicsville Tpike

FY 17.2 11-22-2016

City of Richmond, VA
Geographic Information Systems

1. New 650 S.Y. Concrete Sidewalk
2. Reconstruct 200 S.Y. Concrete Sidewalk
3. 120 S.Y. Driveway
4. 10 HCR
5. 300 L.F. Concrete Curb and Gutter
6. Reset 10 Meters

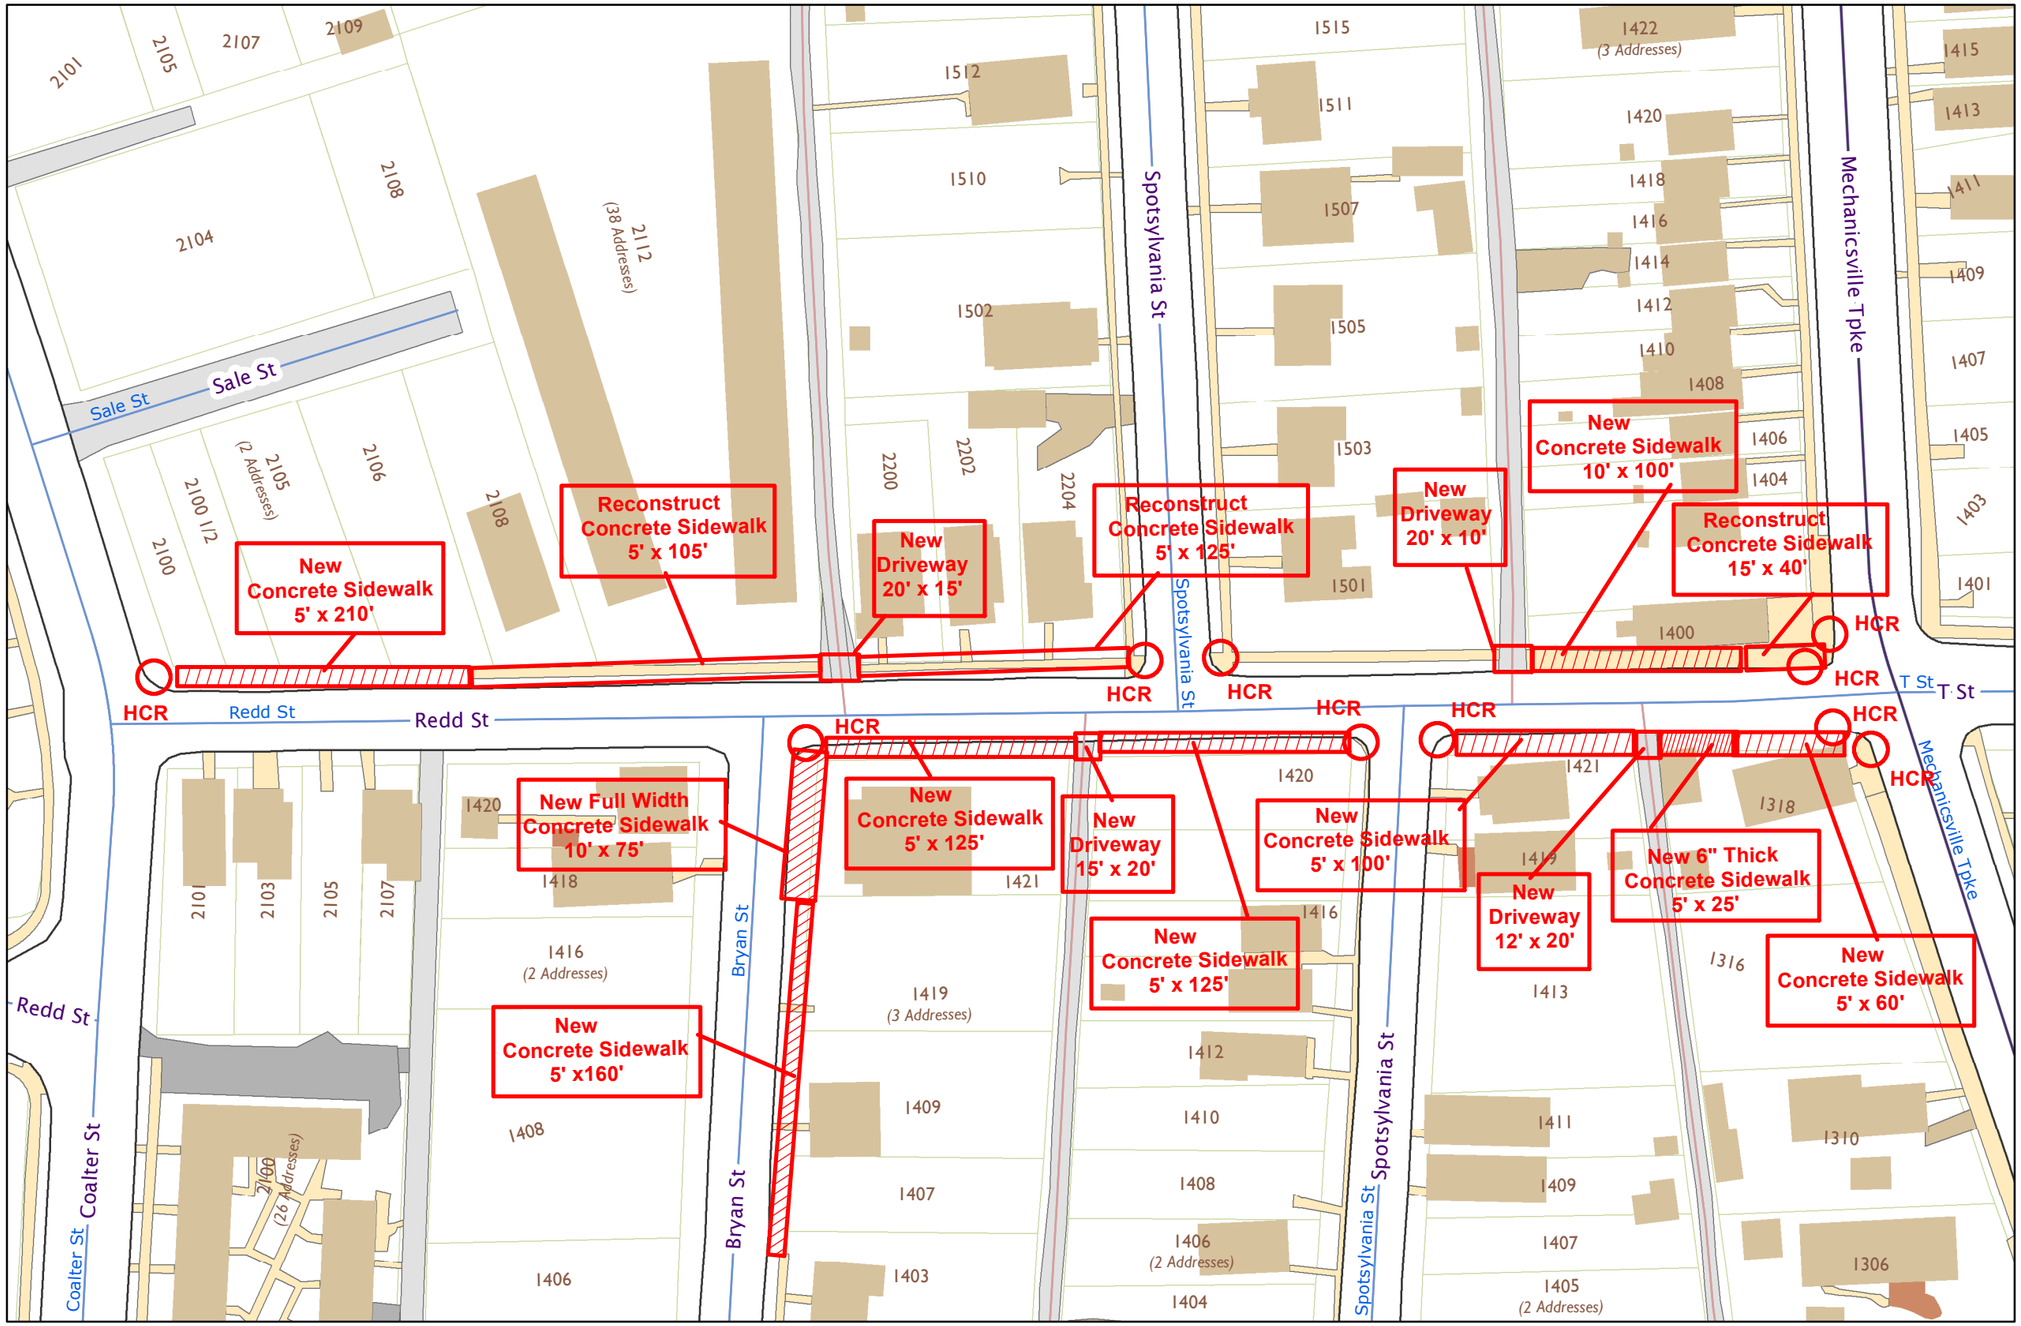

Map printed by ownsbebj on 2016.12.06.
Document Path: H:\My Estimates\Redd Street.mxd